K:\PROJECTS\5221\DRAWINGS\5221-OVERALL MAP.DWG - DISTRICT MAP - PLOTTED 6/23/2021 5:24 PM BY BRAD MUMA

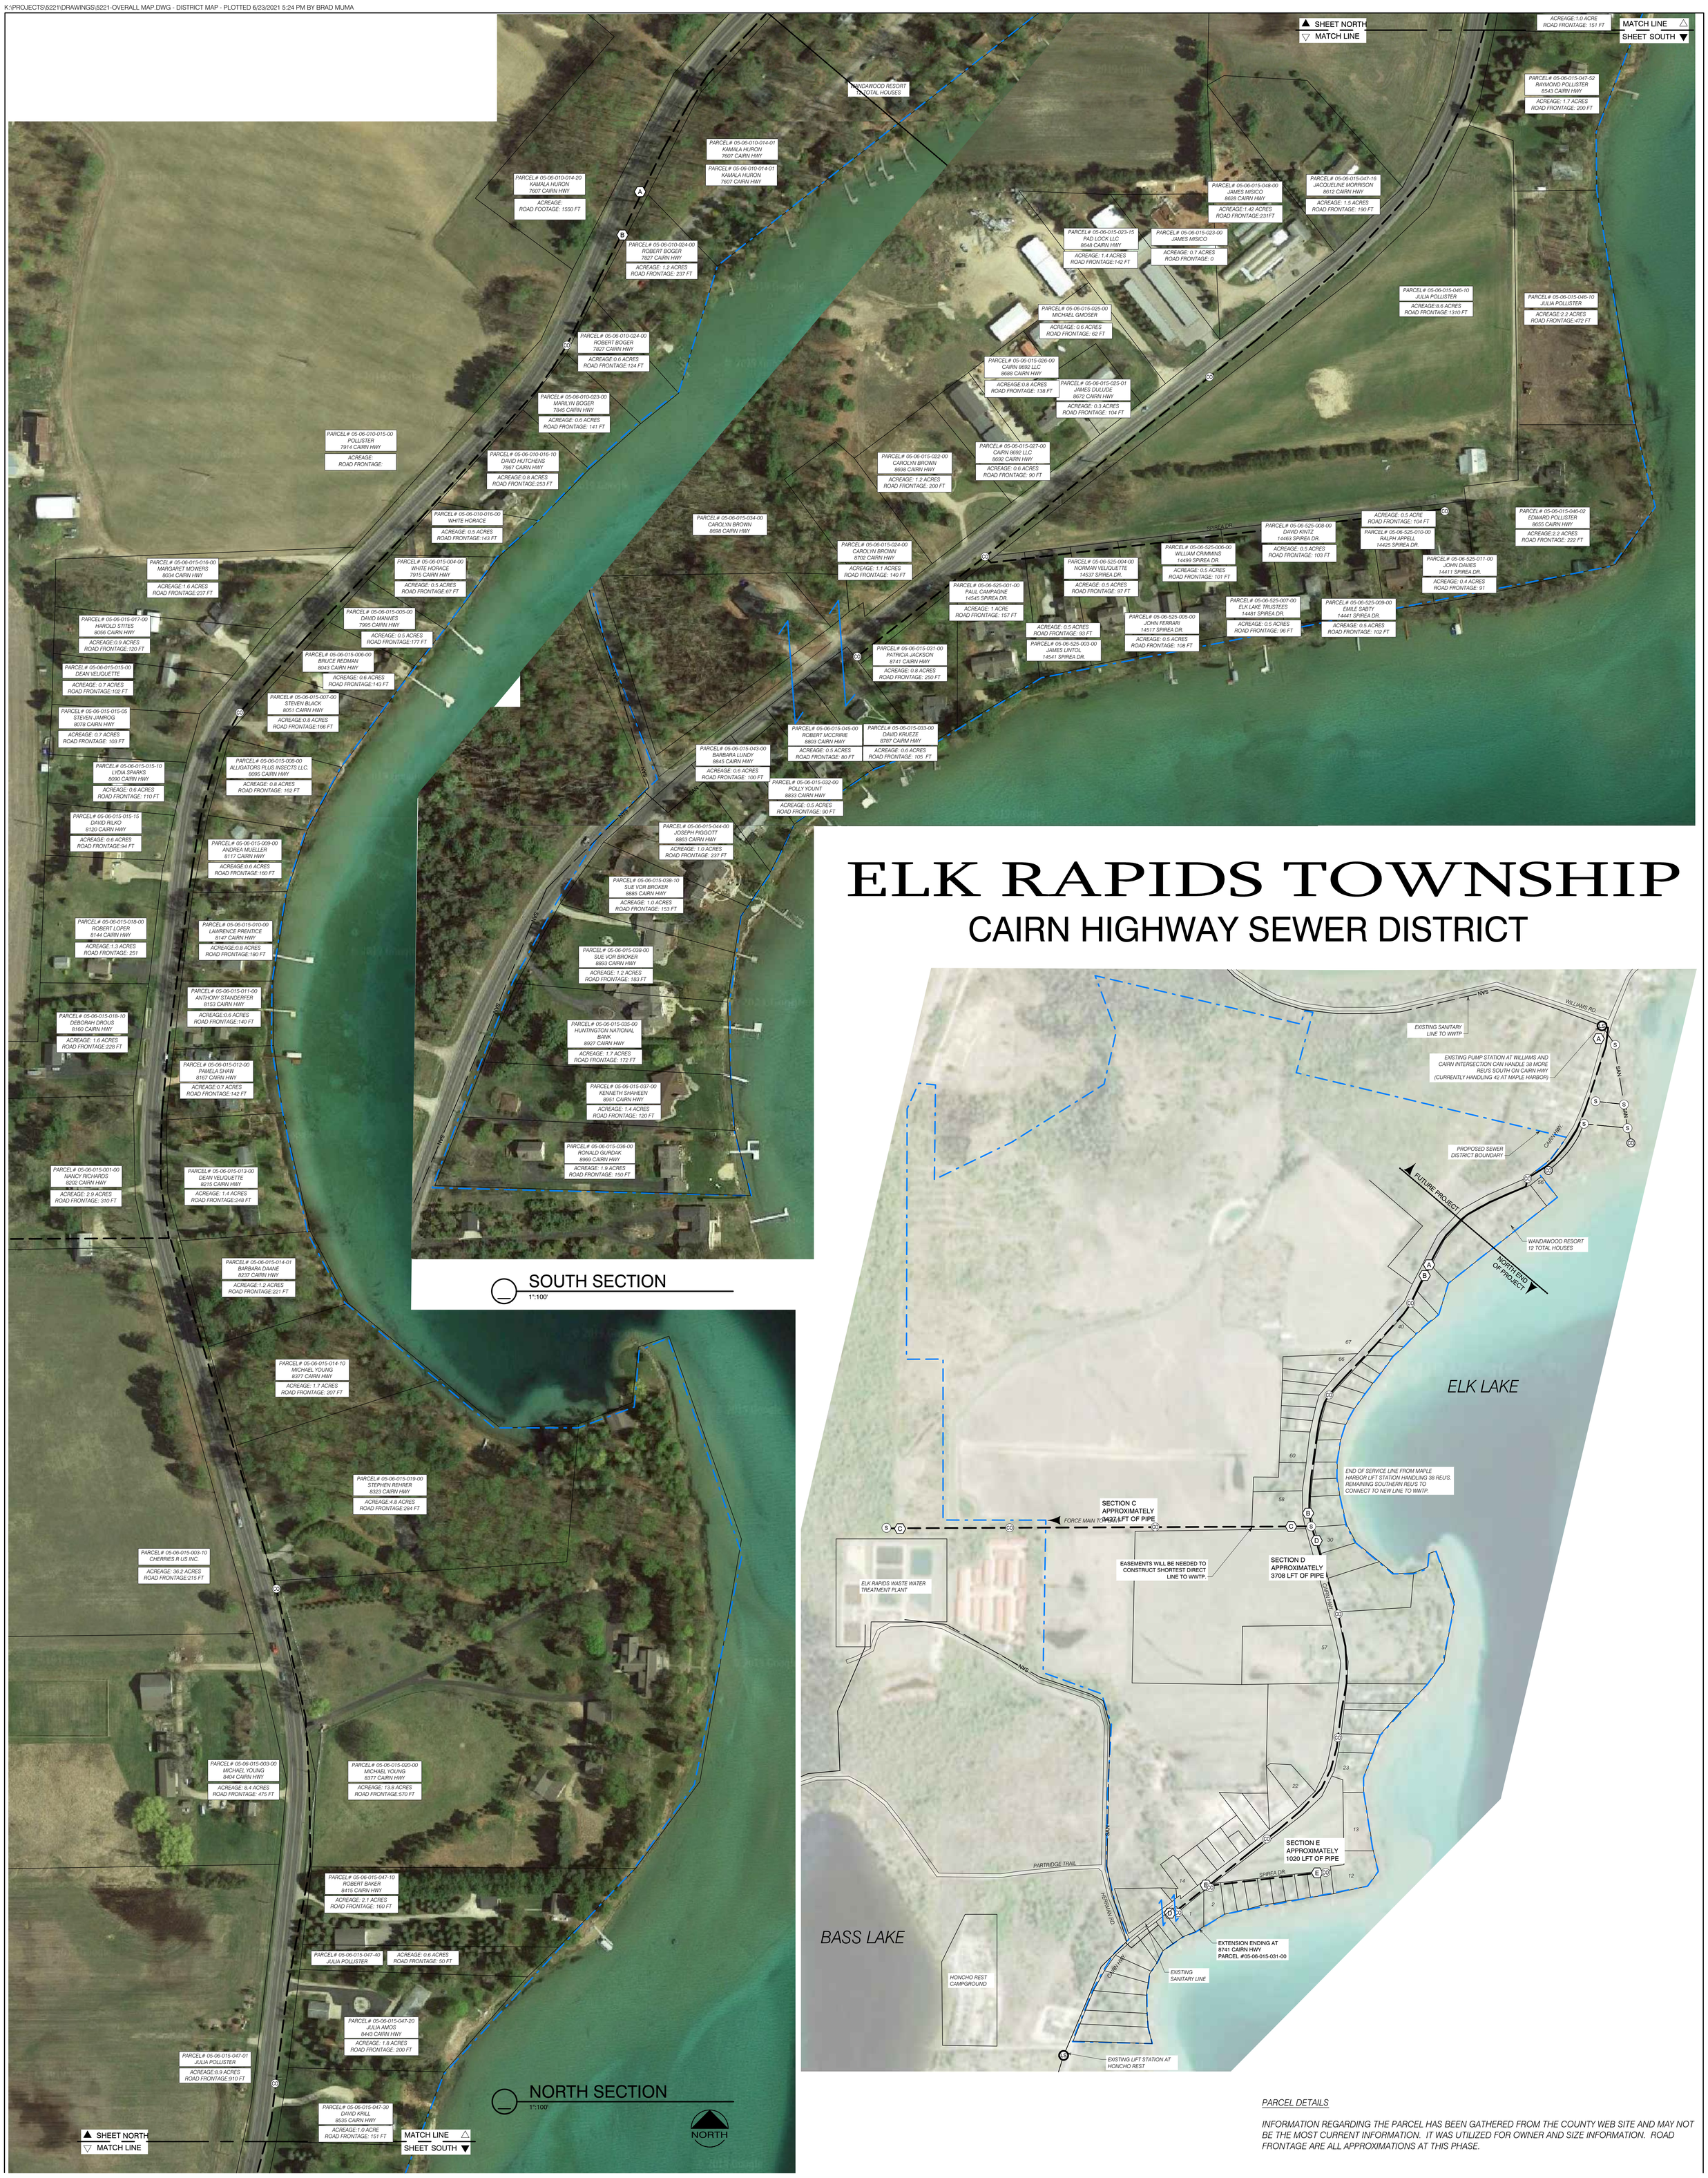

ELK RAPIDS TOWNSHIP

CAIRN HIGHWAY SEWER DISTRICT

PARCEL DETAILS

INFORMATION REGARDING THE PARCEL HAS BEEN GATHERED FROM THE COUNTY WEB SITE AND MAY NOT BE THE MOST CURRENT INFORMATION. IT WAS UTILIZED FOR OWNER AND SIZE INFORMATION. ROAD FRONTAGE ARE ALL APPROXIMATIONS AT THIS PHASE.

SHEET 1 OF -

SHEET TITLE -

SEAL

CHECKED BY: -
DESIGNED BY: -
DRAWN BY: -
CAD DWG FILE: NNNNNNN.DWG
PROJECT NO. 19-5221

MARK	DATE	DESCRIPTION
-		

CAIRN HIGHWAY SEWER EXTENSION

PARCEL DETAILS

ANTIRM COUNTY, MICHIGAN

OWNER
ELK RAPIDS TOWNSHIP

CONSULTANTS

Performance Engineers, Inc.
Civil / Structural Engineering
406 Petoskey Avenue Phone: (231) 547-2121
Charlevoix, Michigan 49720 Fax: (231) 547-0084
www.performanceeng.com

COPYRIGHT: PERFORMANCE ENGINEERS, INC 2021